King County
Dept of Assessments

Control
RightOfWay
Plat
ShortPlat
OriginalShortPlat
Parcel
Lot
Easement
Survey
GovernmentLot
Hydro
DonationLandClaim
Proposed
Parcel
Platted Major Number
City

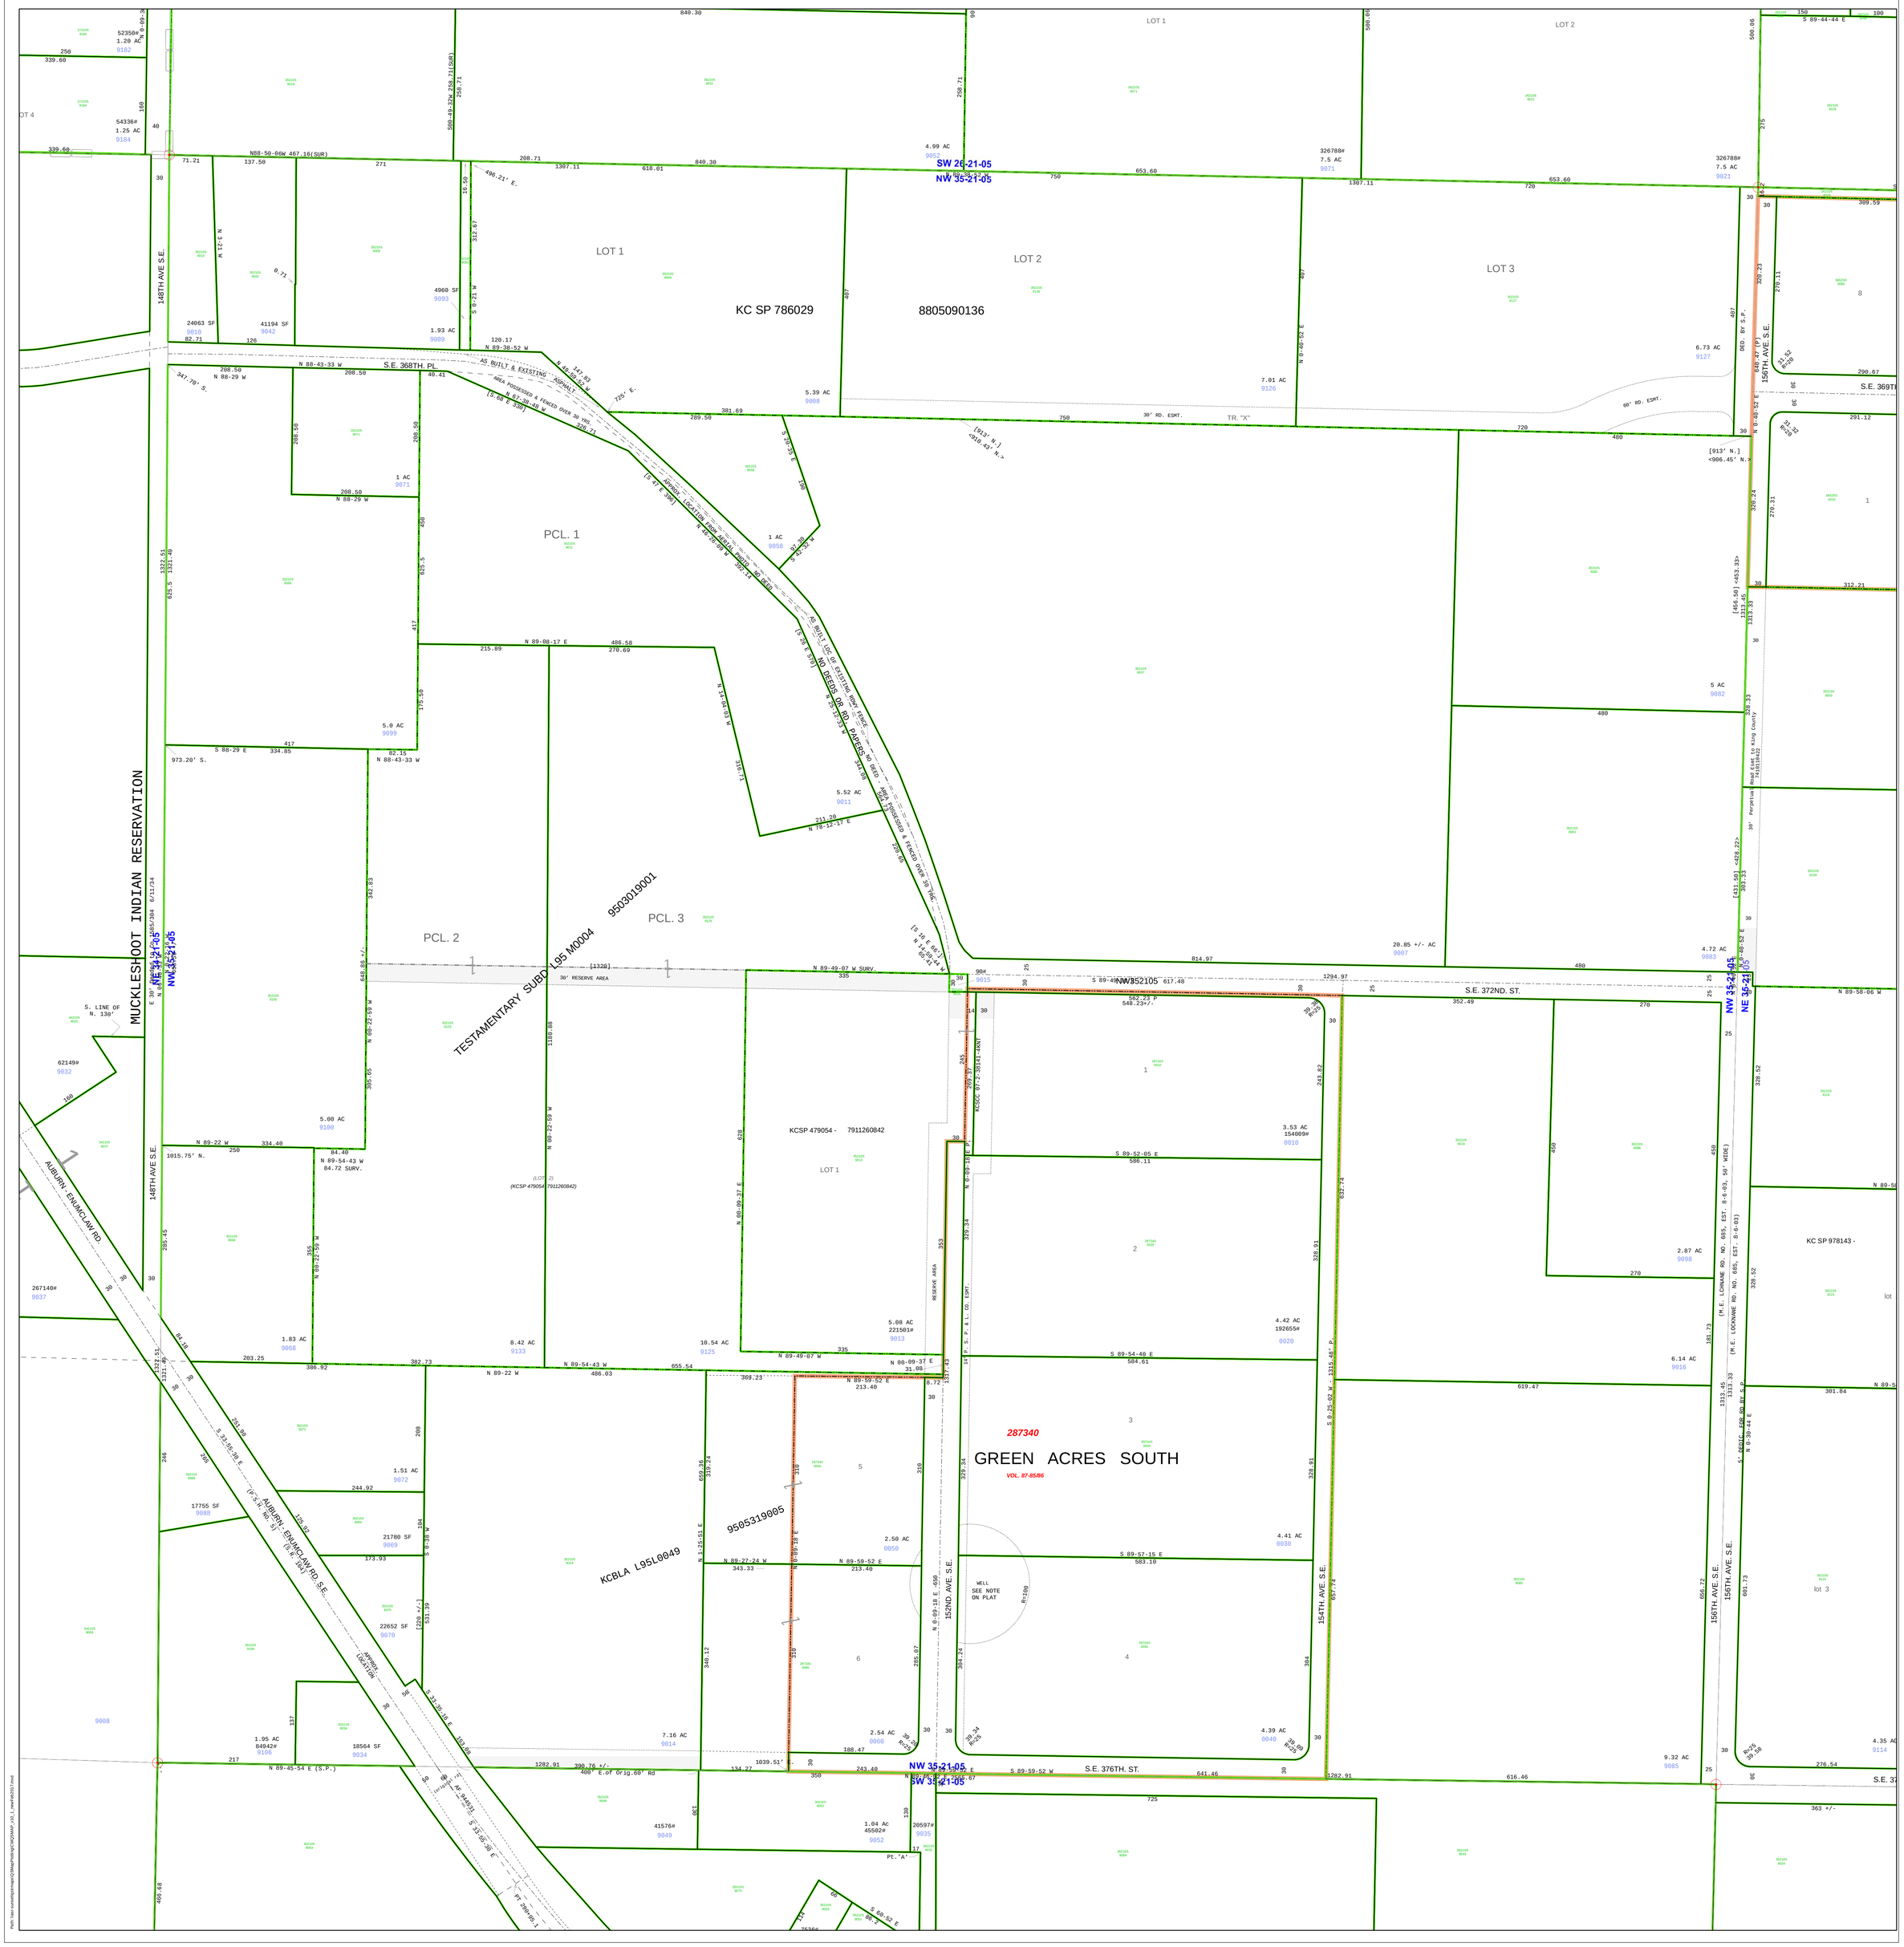
The information included on this map has been compiled by King County staff from a variety of sources and is subject to change without notice. King County makes no representations or warranties, express or implied, as to accuracy, completeness, timeliness, or rights to the use of such information. King County shall not be liable for any general, special, indirect, incidental, or consequential damages including, but not limited to, lost revenues or lost profits resulting from the use or misuse of the information contained on this map. Any sale of this map or information on this map is prohibited except by written permission of King County. This map is for assessment purposes only. It is provided to assist in locating your property and is not guaranteed to show accurate measurements or to reflect salability or buildability of tax parcels. Do not use for survey purposes.

N

NW 35-21-05

1 inch = 100 feet

Date: 1/2/2018


SW 26-21-05
NW 35-21-05
LOT 1
LOT 2
LOT 3
KC SP 786029
8805090136
PCL. 1
PCL. 2
PCL. 3
TESTAMENTARY SUBD L95 M0004
9503019001
9505319005
KCBLA L95L0049
MUCKLESHOOT INDIAN RESERVATION
148TH AVE S.E.
156TH AVE. S.E.
152ND. AVE. S.E.
154TH. AVE. S.E.
S.E. 368TH. PL.
S.E. 372ND. ST.
S.E. 376TH. ST.
AUBURN - ENUMCLAW RD. S.E.
AUBURN - ENUMCLAW RD.
S. LINE OF N. 130'
973.20' S.
1015.75' N.
[913' N.] <910.45' N.>
[913' N.] <906.45' N.>
[456.69] <453.33>
[431.58] <428.22>
AS BUILT & EXISTING ASPHALT
AREA POSSESSED & FENCED OVER 30 YRS.
APPROX. LOCATION FROM AERIAL PHOTO
NO DEEDS OR R/W FOR PRESENT ROAD
WELL SEE NOTE ON PLAT
287340
GREEN ACRES SOUTH
VOL. 87-85/86
KCSP 479054 - 7911260842
KC SP 978143 -
Road Used As King County Road
Perpetual Road Easement
30' RESERVE AREA
30' RD. ESMT.
90' RD. ESMT.
TR. "X"
RESERVE AREA
P.I. - S. P. & L. CO. ESMT.
4960 SF 9093
24063 SF 9010
41194 SF 9042
1.93 AC 9089
5.39 AC 9008
7.01 AC 9126
6.73 AC 9127
1 AC 9071
5.0 AC 9099
1.51 AC 9072
5.52 AC 9011
1 AC 9058
5.08 AC 22501# 9013
8.42 AC 9133
10.54 AC 9125
1.83 AC 9068
5.00 AC 9100
1.95 AC 84942# 9106
18564 SF 9034
17755 SF 9088
21780 SF 9069
22652 SF 9070
7.16 AC 9014
2.54 AC 0060
2.50 AC 0050
1.04 AC 45502# 9052
41576# 9049
4.99 AC 9052
326788# 7.5 AC 9071
326788# 7.5 AC 9021
5 AC 9082
20.85 +/- AC 9007
4.72 AC 9083
3.53 AC 154099# 0010
4.42 AC 192655# 0020
4.41 AC 0030
4.39 AC 0040
6.14 AC 9016
9.32 AC 9085
2.87 AC 9098
4.35 AC 9114
62149# 9032
267140# 9037
20597# 0035
7636# 9008
52350# 1.20 AC 9182
54336# 1.25 AC 9184
840.30
258.71
580.06
496.21' E.
N88-50-06W 467.16(SUR)
S89-49-32W 258.71(SUR)
N 89-44-44 W
S 89-44-44 E
N 0-48-52 E
S 0-25-52 W - 1315.48' P.
N 89-58-06 W
N 89-49-07 W SURV.
S 89-49-07 E 1294.97
S 89-54-40 E 584.61
S 89-57-15 E 583.10
S 89-52-05 E 586.11
S 89-59-52 W
N 89-59-52 E 213.40
N 89-54-43 W 655.54
N 89-22 W 486.03
N 89-00-17 E 486.58 270.69
N 88-43-33 W
N 88-29 W
N 88-43-33 W
N 89-29 W
S 88-29 E 334.85
N 89-22 W 334.40
N 89-54-43 W 84.72 SURV.
N 89-45-54 E (S.P.)
S 89-49-07 E 1307.11
N 89-38-52 W
S 89-38-52 E
S 33-35-30 E
S 68-52 E
N 89-27-24 W 343.33
N 89-49-07 W 335
N 89-00-37 E 31.08
N 0-48-52 E
N 0-25-52 W
N 0-09-18 E
S 0-09-18 E
N 0-09-37 E
N 0-22-59 W
S 0-22-59 E
S 0-38 W
N 0-21 W
S 0-21 W
N 14-04-03 W
N 78-12-17 E
S 78-12-17 W
N 89-00-17 E
N 89-00-37 E
S 0-38-52 E
S 0-09-37 W
S 0-09-18 E
N 0-09-18 E
N 0-09-37 W
N 0-09-18 E
N 0-09-37 E
S 0-09-37 W
S 0-09-18 E