
King County
Dept of Assessments

- Control
- RightOfWay
- Plat
- ShortPlat
- OriginalShortPlat
- Parcel
- Lot
- Easement
- Survey
- GovernmentLot
- Hydro
- DonationLandClaim
- Proposed
- Parcel
- Platted Major Number
- City


The information included on this map has been compiled by King County staff from a variety of sources and is subject to change without notice. King County makes no representations or warranties, express or implied, as to accuracy, completeness, timeliness, or rights to the use of such information. King County shall not be liable for any general, special, indirect, incidental, or consequential damages including, but not limited to, lost revenues or lost profits resulting from the use or misuse of the information contained on this map. Any sale of this map or information on this map is prohibited except by written permission of King County. This map is for assessment purposes only. It is provided to assist in locating your property and is not guaranteed to show accurate measurements or to reflect salability or buildability of tax parcels. Do not use for survey purposes.

NE 01-23-05	NW 06-23-06	NE 06-23-06
SE 01-23-05	SW 06-23-06	SE 06-23-06
NE 12-23-05	NW 07-23-06	NE 07-23-06

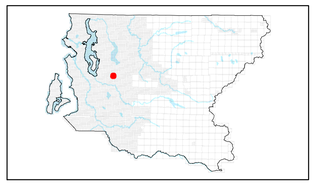

SW 06-23-06

1 inch = 100 feet
Date: 12/10/2024

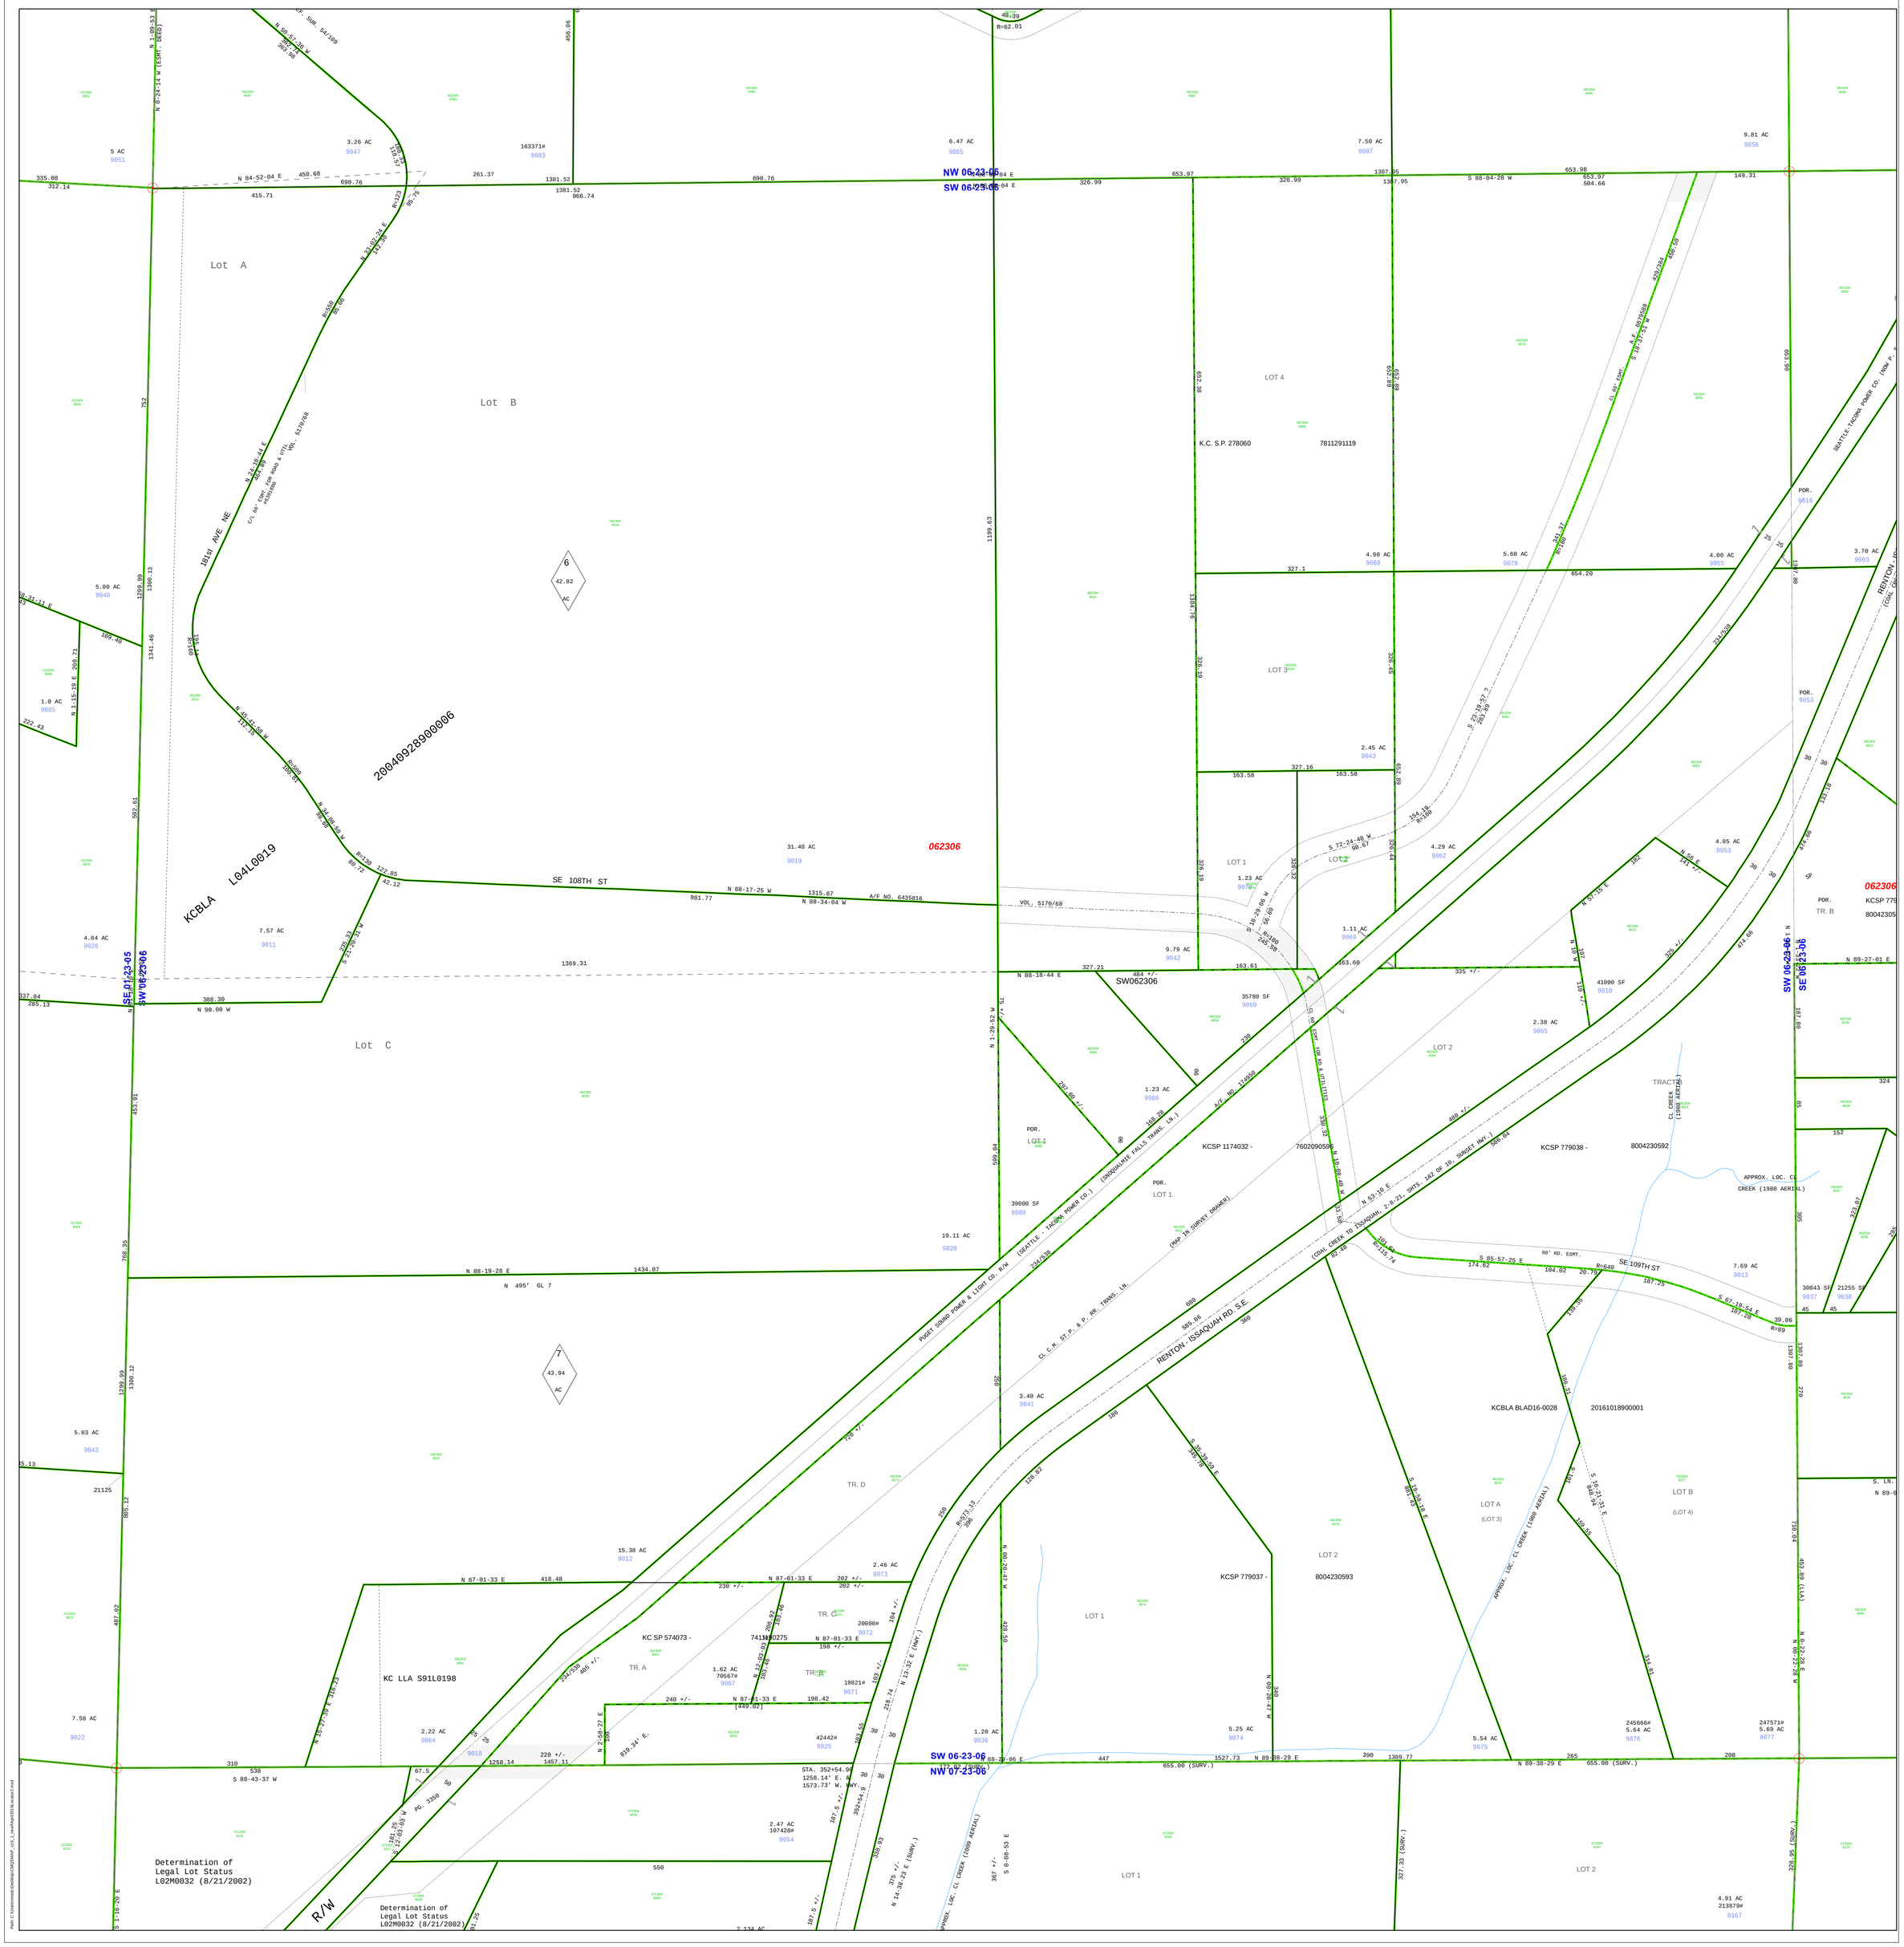
SW 06-23-06
SW 01-23-05
SE 01-23-05
NW 06-23-06
SW 06-23-06
NW 07-23-06
062306
SW062306
Lot A
Lot B
Lot C
LOT 1
LOT 2
LOT 3
LOT 4
TR. A
TR. B
TR. C
TR. D
LOT A
LOT B
(LOT 3)
(LOT 4)
6
42.82 AC
7
43.94 AC
L04L0019
KCBLA
KC LLA S91L0198
2004092890006
KCBLA BLAD16-0028
20161018900001
KC SP 574073 -
KCSP 1174032 -
KCSP 779038 -
KCSP 779037 -
K.C. S.P. 278060
7811291119
7602090596
8004230592
8004230593
1815t AVE NE
SE 108TH ST
SE 109TH ST
RENTON - ISSAQUAH RD. S.E.
PUGET SOUND POWER & LIGHT CO. R/W (SEATTLE - TACOMA POWER CO.)
(SNOQUALMIE FALLS TRANS. LN.)
Cl. C.M. ST.P. & P. RR. TRANS. LN.
(MNP IR SURVEY BRAKER)
(EDAL CREEK TO ISSAQUAH, 2-8-21, SHTS. 142 OF 10, SUNSET WAY.)
APPROX. LOC. CL CREEK (1980 AERIAL)
APPROX. LOC. CL CREEK (1980 AERIAL)
CL CREEK (1980 AERIAL)
TRACT
REDTOP - RENTON CO. (HOM. P.
SEATTLE-TACOMA POWER CO. (HOM. P.
A.F. 6035588
A.F. NO. 17460
A/F NO. 6435816
VOL. 5170/68
VOL. 5170/88
Determination of Legal Lot Status L02M0032 (8/21/2002)
Determination of Legal Lot Status L02M0032 (8/21/2002)
R/W
POR.
TR. B
KCSP 779
80042305
S. LN.
N 89-0
S. 1/4 COR. SEC. 6-23-6 E.
N. 1/4 COR. SEC. 6-23-6 E.
N 89-27-01 E
N 88-43-37 W
N 88-18-44 E
N 88-17-25 W
N 88-34-04 W
N 88-19-28 E
N 87-01-33 E
N 89-38-29 E
S 88-37-51 W
S 88-04-28 W
N 84-52-04 E
N 1-29-52 W
N 1-09-53 E
N 0-22-14 W (ESMT. DEED)
N 1-15-19 E
S 1-16-20 E
N 89-22-06 W
N 0-28-47 W
N 53-10 E
S 85-57-26 E
S 72-24-48 W
S 67-19-54 E
S 23-19-37 E
S 16-29-06 W
S 16-48-48 E
S 16-27-51 E
N 57-15 E
N 14-38-23 E (SURV.)
N 13-32 E (SURV.)
N 12-03-40 E
N 2-58-27 E
N 21-20-33 W
N 34-08-56 W
N 40-41-56 W
N 50-57-36 W
N 24-10-24 E
N 21-02-24 E
S 0-08-53 E
R=62.01
R=1189
R=1145
R=640
R=89
R=123
